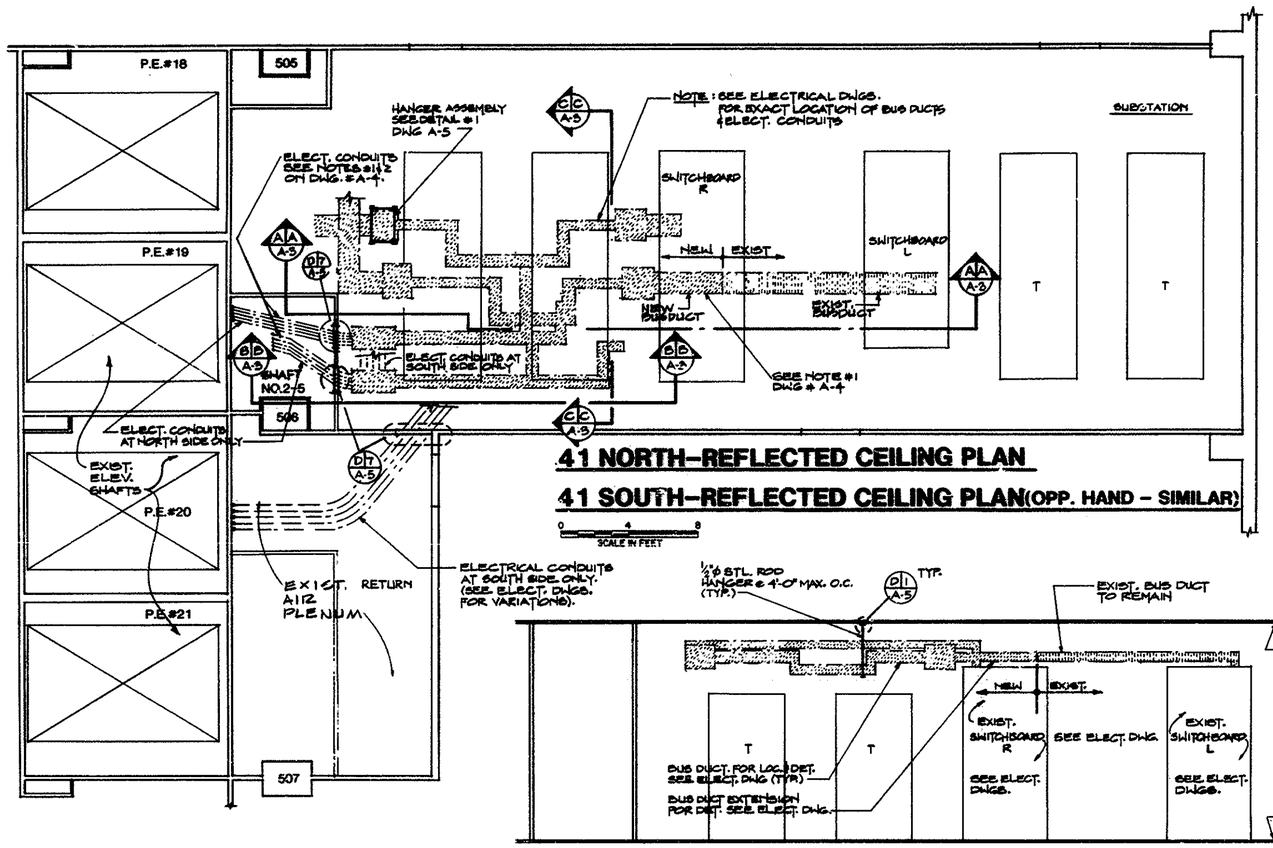

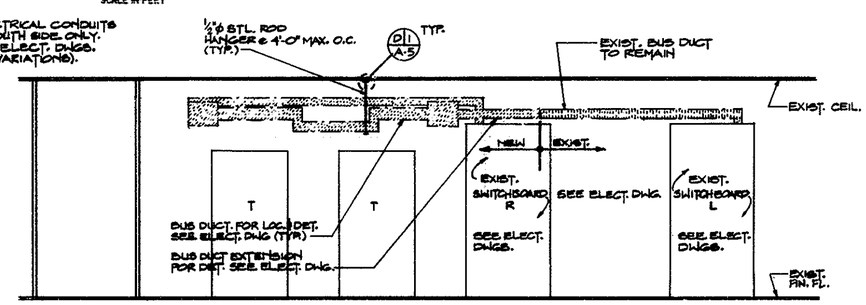

A/A A-3 **SECTION**
SCALE IN FEET

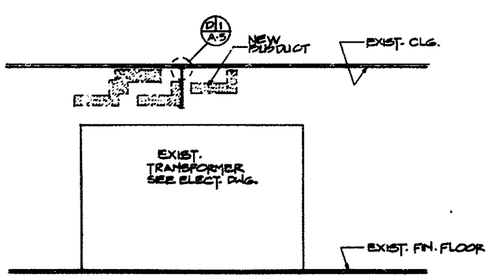

C/C A-3 **SECTION**
SCALE IN FEET

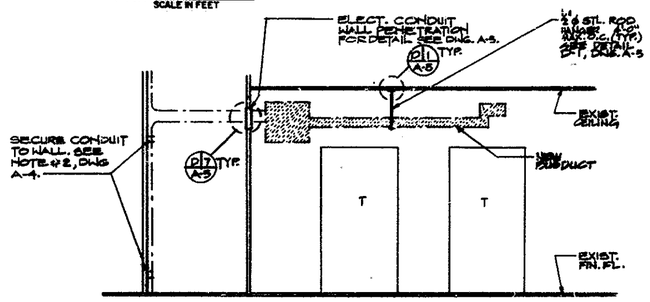

B/B A-3 **SECTION**
SCALE IN FEET

LIGHT FIXTURE LEGEND

- RELOCATED EXIST. LIGHT FIXTURE
- EXIST. LIGHT FIXTURE TO REMAIN
- EXIST. LIGHT FIXTURE TO BE REMOVED & RELOCATED
- EXIST. LIGHT FIXTURE TO BE REMOVED & RELOCATED AT SAME LOCATION

N

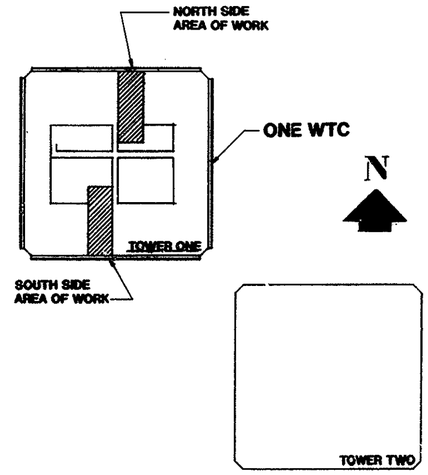

KEY PLAN
NO SCALE

Sheet 6 of 41

THE PORT AUTHORITY OF NY & NJ

Engineering Program Manager

[redacted]

No.	Date	Revision	Approved
1	3/15/01	Drawings of Record	

Engineering Department
Design Division

~~The World Trade Center Electrical/HVAC Upgrade Program~~

Title
LOW VOLTAGE DISTRIBUTION
ONE WTC
ARCHITECTURAL
41ST FLOOR
NORTH & SOUTH SIDE
REFLECTED CEILING PLAN & SECTIONS

This drawing subject to conditions in contract. All inventions, ideas, designs and methods herein are reserved to Port Authority and may not be used without its written consent.

S.C.&M.S. Designed by | S.C.&S.P.P. Checked by

Date 10-4-93 Scale AS NOTED

Contract Number WTC-804.041

Drawing Number A-3

H-278-3